MegaEnergy OPERATING, INC.
LOCATION FOR PROPOSED ROAD TO NICHOLS A-1

Attachment 2. Page 1.
Proposed Nichols Access Road Map

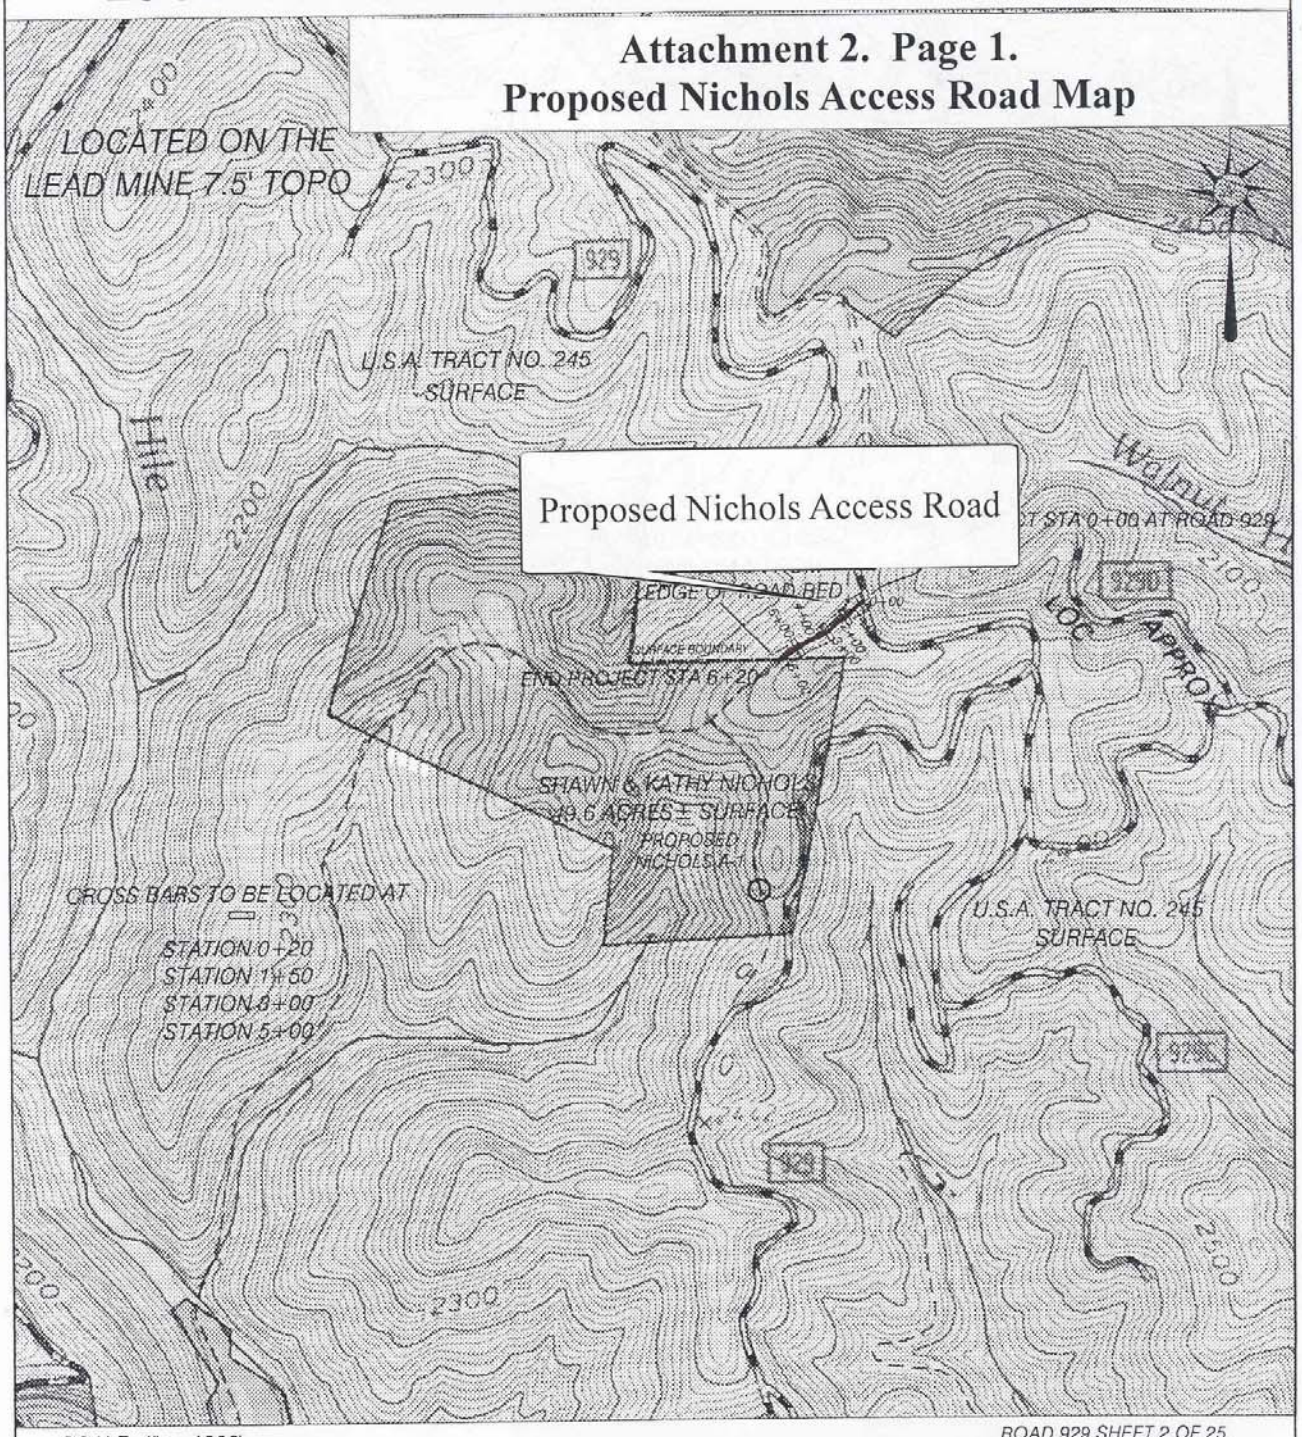

SCALE 1" = 1000'

ROAD 929 SHEET 2 OF 25

HUPP Surveying & Mapping
P.O.BOX 647 GRANTSVILLE, WV 26147
PH:(304)354-7035 E-MAIL: surveyor@depotltd.com

REVISION	DATE	DESCRIPTION	BY

DRAWN BY	FILE NO.	DATE	CADD FILE: 1169rd.DWG
DDH	20031169	12/15/03	DWG 1 OF 1

OPERATOR:
MegaEnergy OPERATING, INC.
9085 East Mineral Circle
ENGLEWOOD, CO 80112-3467